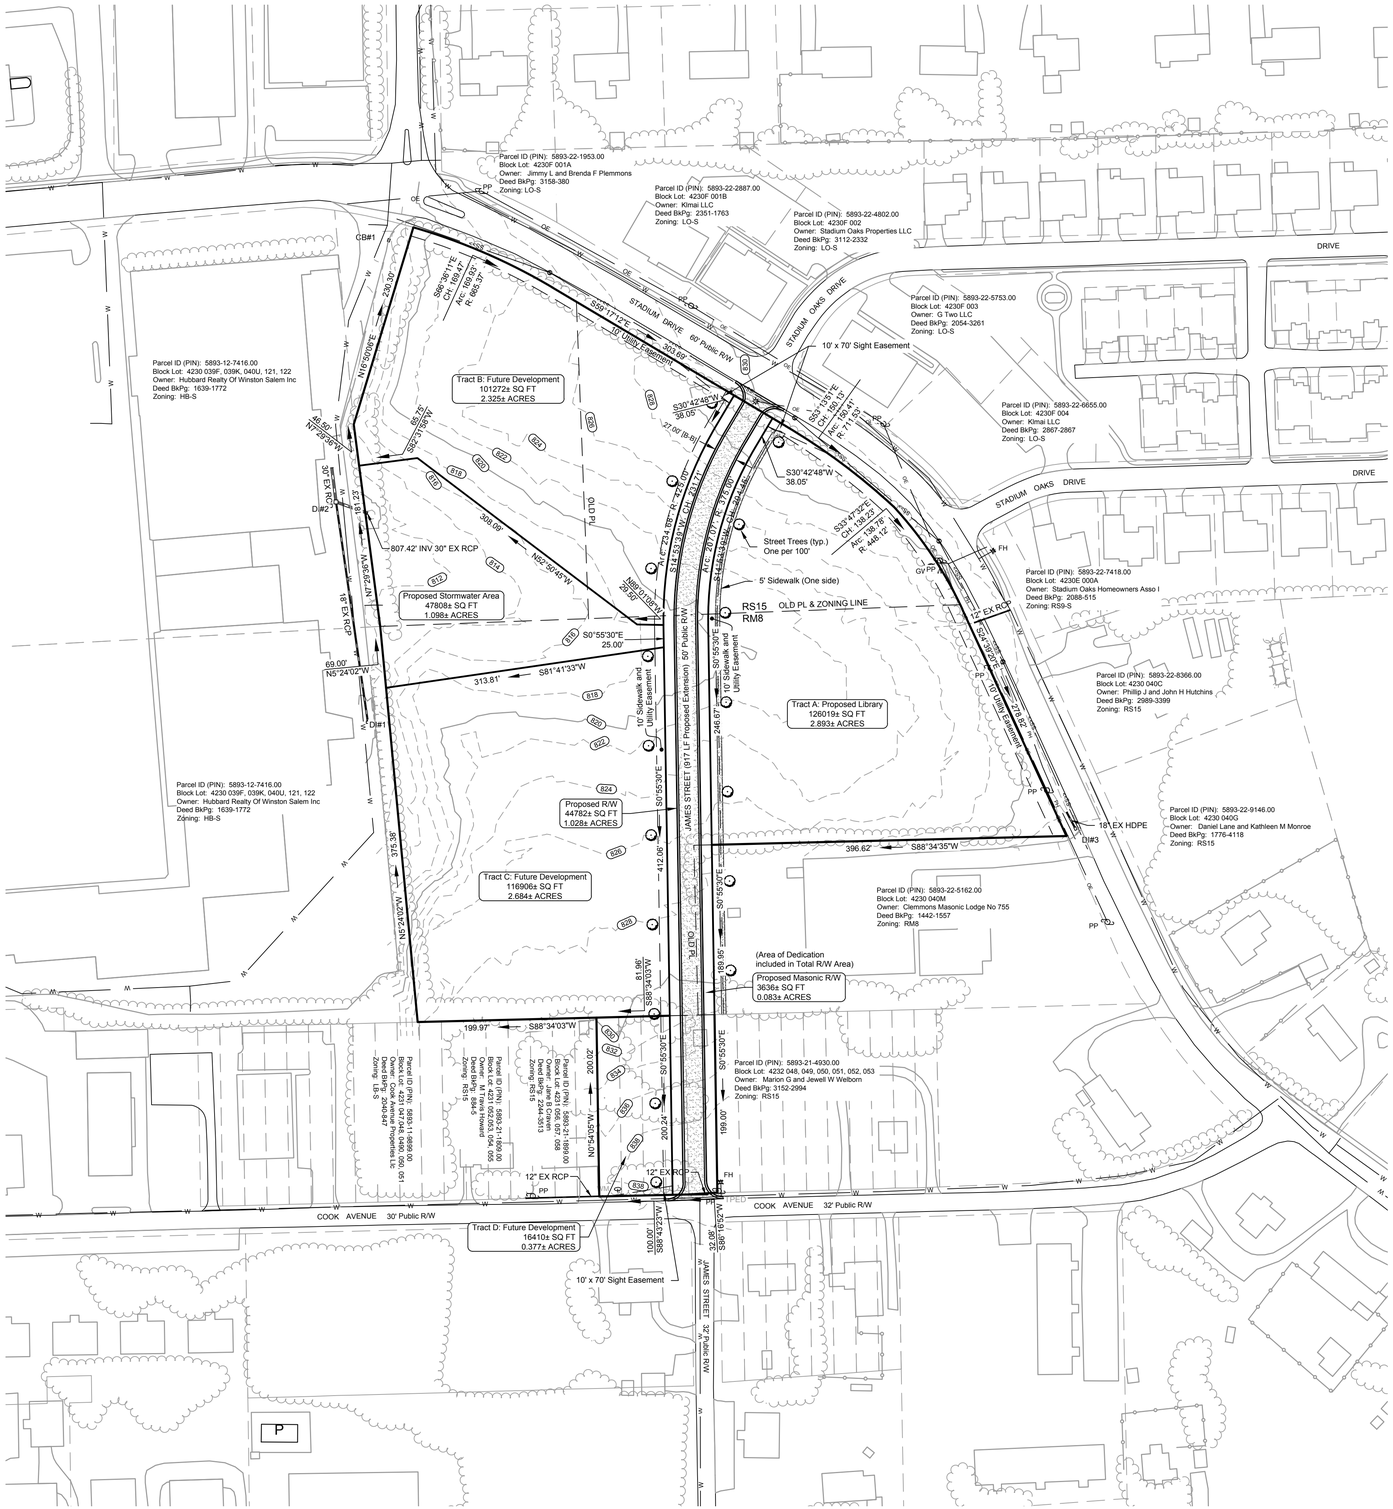
Parcel ID (PIN): 5893-22-1953.00
Block Lot: 4230F 001A
Owner: Jimmy L and Brenda F Plemmons
Deed BkPg: 3158-380
Zoning: LO-S
Parcel ID (PIN): 5893-22-2887.00
Block Lot: 4230F 001B
Owner: Kimai LLC
Deed BkPg: 2351-1763
Zoning: LO-S
Parcel ID (PIN): 5893-22-4802.00
Block Lot: 4230F 002
Owner: Stadium Oaks Properties LLC
Deed BkPg: 3112-2332
Zoning: LO-S
Parcel ID (PIN): 5893-22-5753.00
Block Lot: 4230F 003
Owner: G Two LLC
Deed BkPg: 2054-3261
Zoning: LO-S
Parcel ID (PIN): 5893-22-6655.00
Block Lot: 4230F 004
Owner: Kimai LLC
Deed BkPg: 2867-2867
Zoning: LO-S
Parcel ID (PIN): 5893-22-7418.00
Block Lot: 4230E 000A
Owner: Stadium Oaks Homeowners Asso I
Deed BkPg: 2088-515
Zoning: RS9-S
Parcel ID (PIN): 5893-22-8366.00
Block Lot: 4230 040C
Owner: Phillip J and John H Hutchins
Deed BkPg: 2989-3399
Zoning: RS15
Parcel ID (PIN): 5893-22-9146.00
Block Lot: 4230 040G
Owner: Daniel Lane and Kathleen M Monroe
Deed BkPg: 1776-4118
Zoning: RS15
Parcel ID (PIN): 5893-22-5162.00
Block Lot: 4230 040M
Owner: Clemmons Masonic Lodge No 755
Deed BkPg: 1442-1557
Zoning: RM8
Parcel ID (PIN): 5893-21-4930.00
Block Lot: 4232 048, 049, 050, 051, 052, 053
Owner: Marion G and Jewell W Welborn
Deed BkPg: 3152-2994
Zoning: RS15
Parcel ID (PIN): 5893-12-7416.00
Block Lot: 4230 039F, 039K, 040U, 121, 122
Owner: Hubbard Realty Of Winston Salem Inc
Deed BkPg: 1639-1772
Zoning: HB-S
Tract B: Future Development
101272± SQ FT
2.325± ACRES
Tract A: Proposed Library
126019± SQ FT
2.893± ACRES
Tract C: Future Development
116906± SQ FT
2.684± ACRES
Tract D: Future Development
16410± SQ FT
0.377± ACRES
Proposed Stormwater Area
47808± SQ FT
1.098± ACRES
Proposed R/W
44782± SQ FT
1.028± ACRES
Proposed Masonic R/W
3636± SQ FT
0.083± ACRES
STADIUM DRIVE 60' Public R/W
STADIUM OAKS DRIVE
JAMES STREET (617' LF Proposed Extension) 50' Public R/W
COOK AVENUE 30' Public R/W
JAMES STREET 32' Public R/W
10' x 70' Sight Easement
Street Trees (typ.) One per 100'
5' Sidewalk (One side)
OLD PL & ZONING LINE
RS15
RM8
10' Sidewalk and Utility Easement
10' Utility Easement
807.42' INV 30" EX RCP
18" EX RCP
12" EX RCP
16" EX HDPE
30" EX RCP
69.00'
N5°24'02"W
313.81'
S81°41'33"W
Proposed R/W 25.00'
S0°55'30"E
396.62'
S88°34'35"W
199.97'
S88°34'03"W
200.02'
N1°58'45"W
100.00'
S88°34'03"E
199.97'
S0°55'30"E
246.67'
N1°58'45"W
412.46'
N5°24'02"W
S89°17'12"E
303.66'
S30°42'48"W
38.05'
S59°47'25"E
Ch: 138.23'
Arc: 138.78'
R: 448.72'
S39°39'40"E
Ch: 234.21'
Arc: 237.01'
R: 276.00'
S14°43'34"E
Ch: 382.46'
Arc: 397.01'
R: 276.00'
